



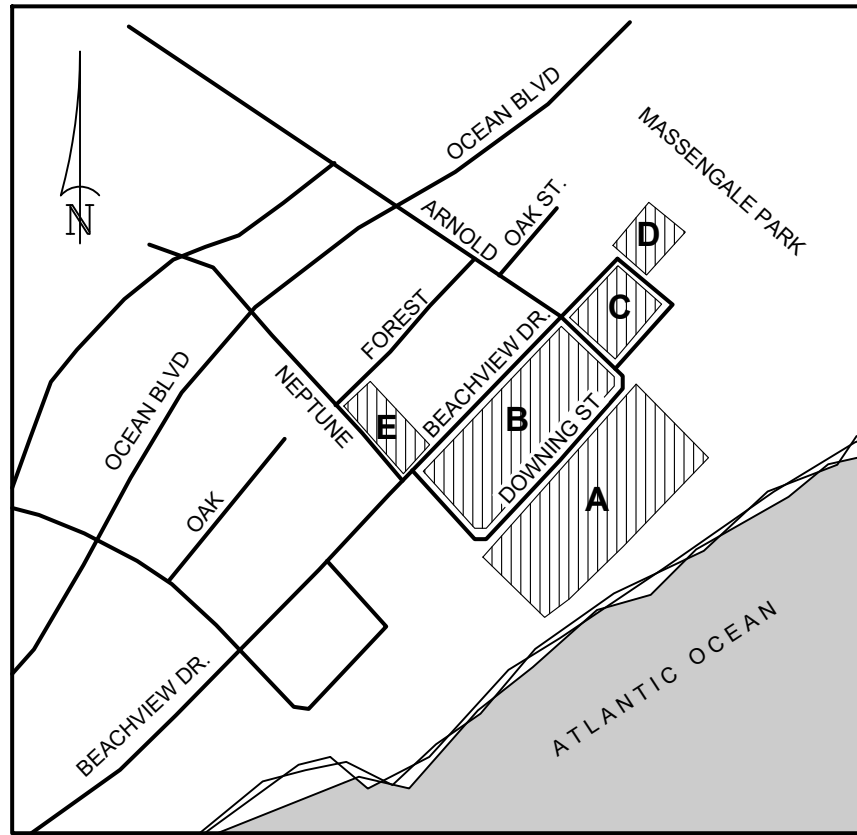

VICINITY MAP  
NOT TO SCALE

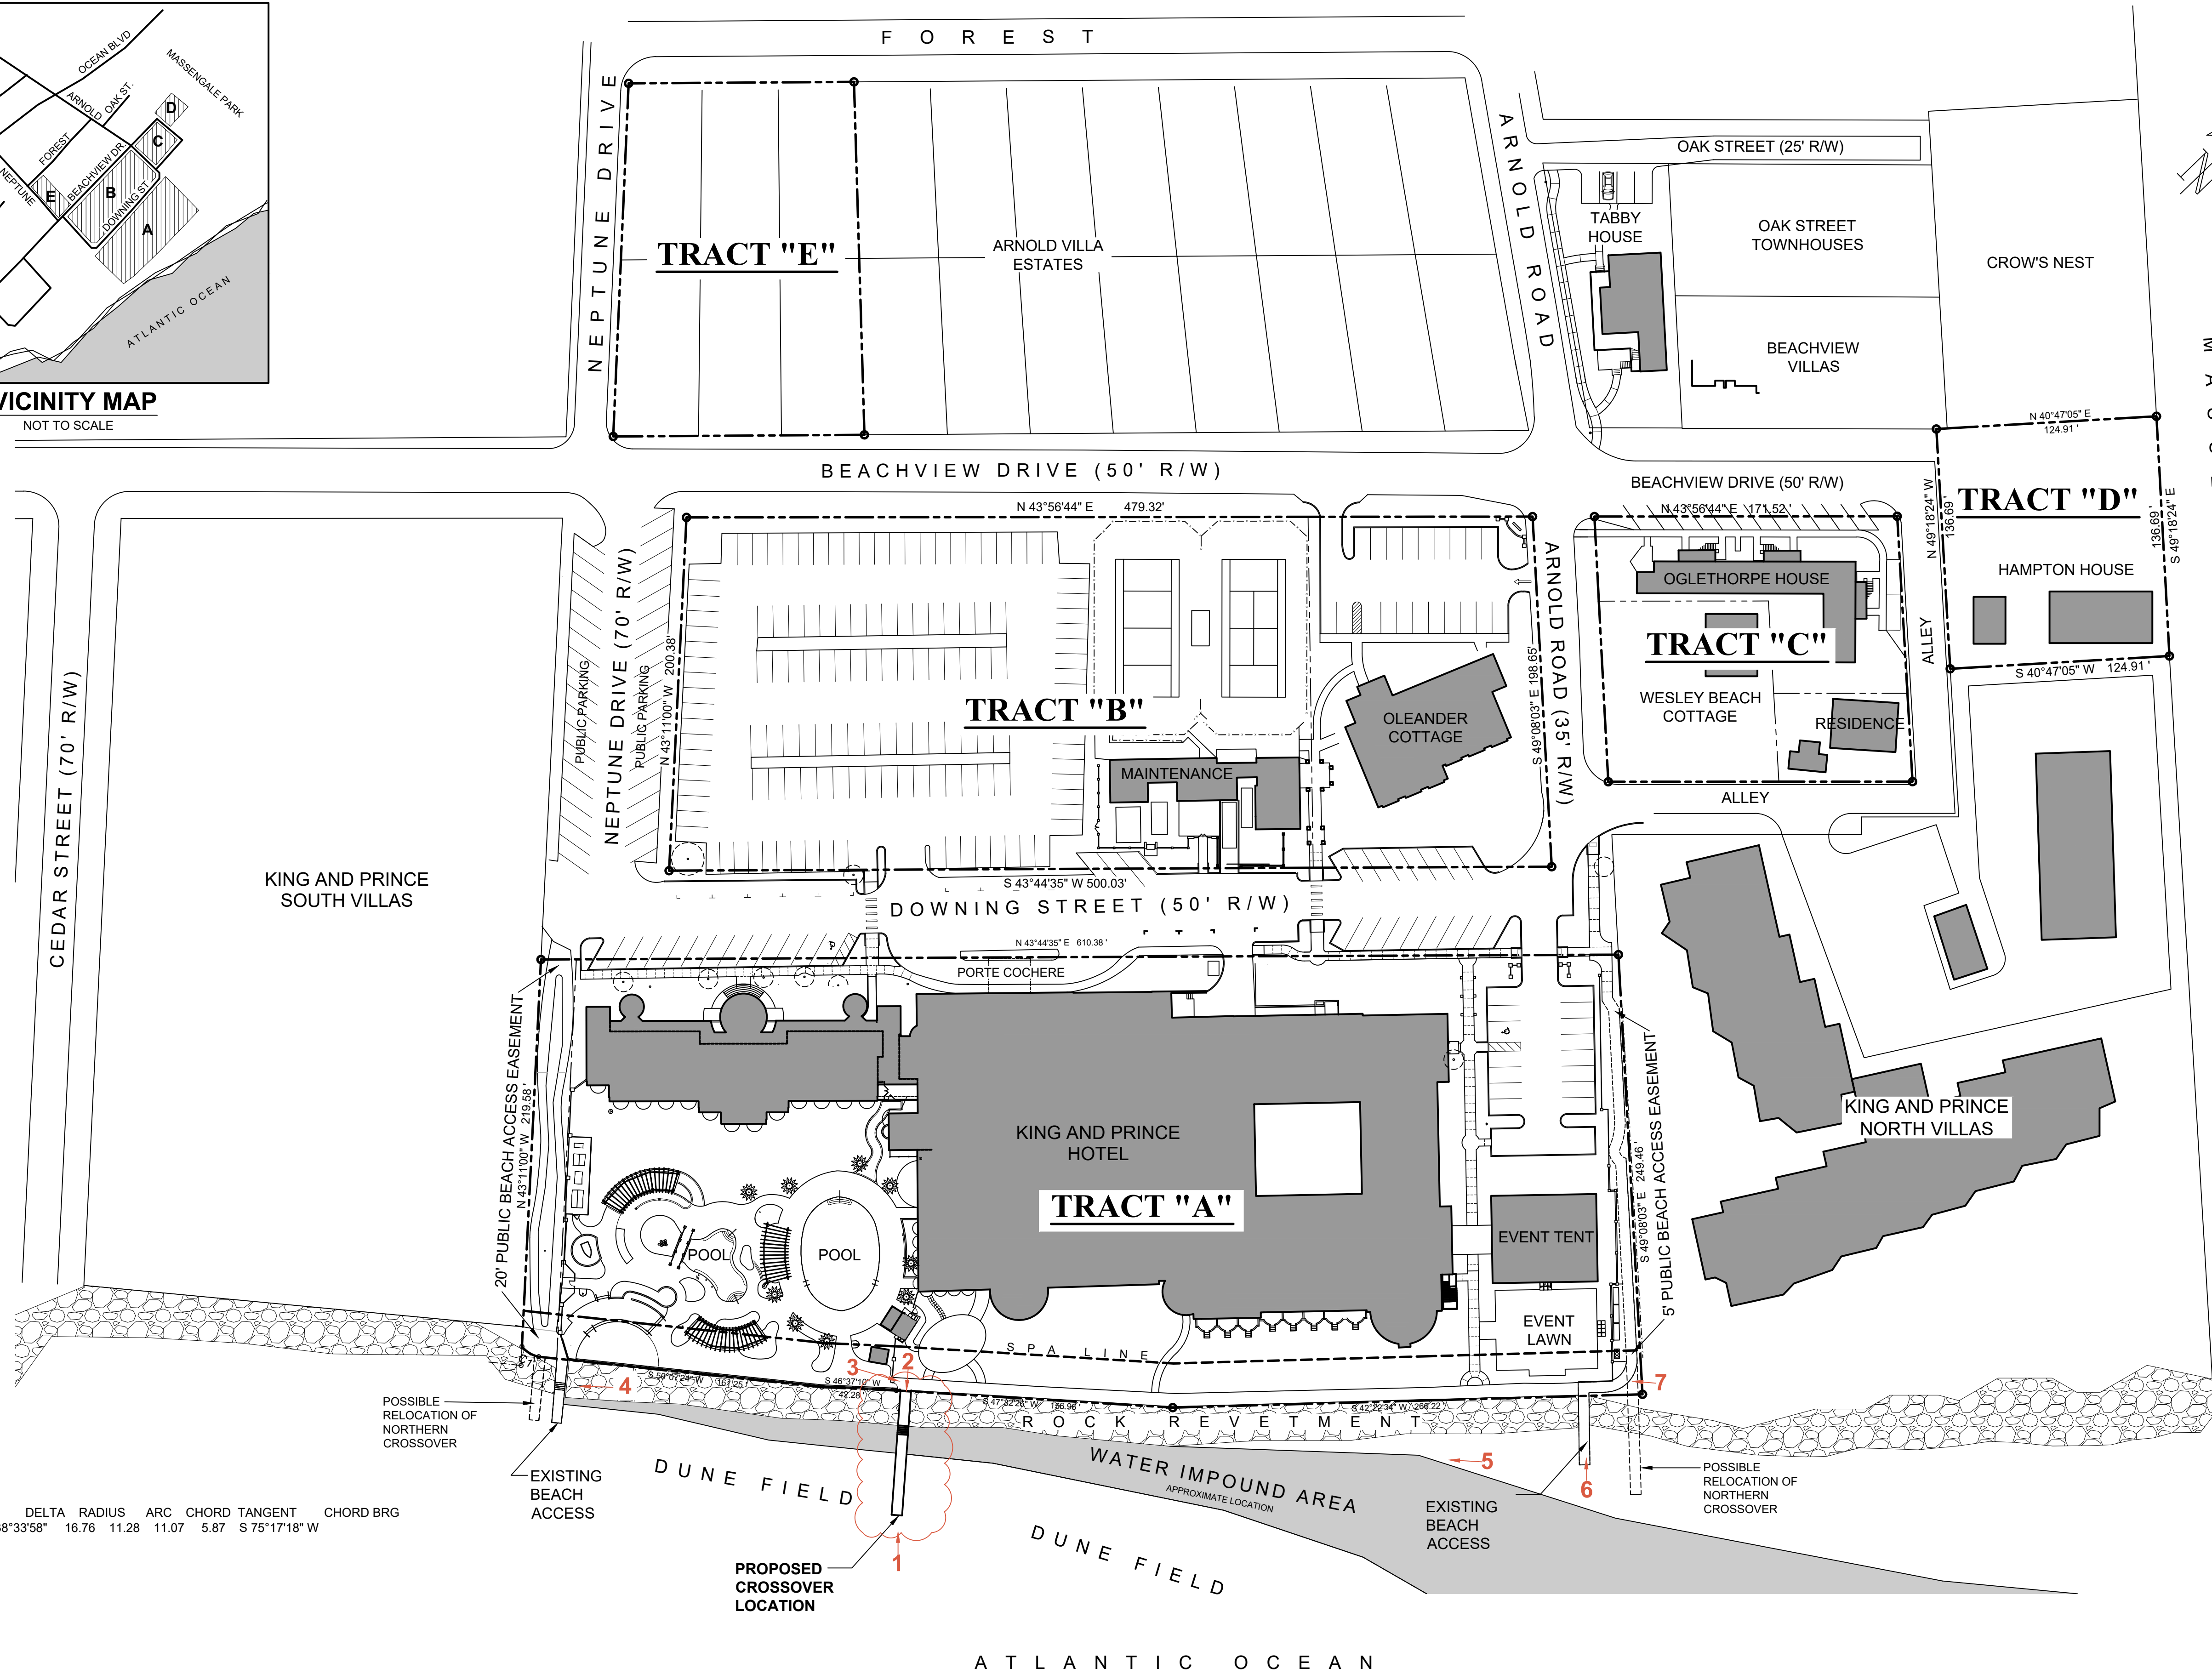

NOTES

Buildings shown on this plan are existing as of the date of this drawing. Other buildings may exist that are not indicated.

DEVELOPMENT TRACTS

|        |            |
|--------|------------|
| A-     | 3.52 ACRES |
| B-     | 2.24 ACRES |
| C-     | .59 ACRES  |
| D-     | .39 ACRES  |
| E-     | .62 ACRES  |
| TOTAL- | 7.37 ACRES |

CURVE DELTA RADIUS ARC CHORD TANGENT CHORD BRG  
C1 38°33'58" 16.76 11.28 11.07 5.87 S 75°17'18" W

POSSIBLE  
RELOCATION OF  
NORTHERN  
CROSSOVER

EXISTING  
BEACH  
ACCESS

PROPOSED  
CROSSOVER  
LOCATION

POSSIBLE  
RELOCATION OF  
NORTHERN  
CROSSOVER

EXISTING  
BEACH  
ACCESS



USSERY RULE MORELAN  
ARCHITECTS, P.C.  
1804-A FREDERICA ROAD  
ST. SIMONS ISLAND, GA 31522  
(912) 638-6688 WWW.URArch.com

CAMPUS PLAN with PROPOSED CROSSOVER LOCATION



The King and Prince  
RESORT  
ST. SIMONS ISLAND, GEORGIA

|      |            |
|------|------------|
| 2523 | 11-19-2025 |
| 1    |            |
| of 2 |            |





**1** VIEW OF PROPOSED CROSSOVER PLACEMENT FROM FROM BEACH



**2** VIEW OF PROPOSED CROSSOVER PLACEMENT FROM SIDEWALK



**3** VIEW OF PROPOSED CROSSOVER PLACEMENT FROM POLL DECKSIDEWALK



**4** VIEW OF EXISTING SOUTHERN CROSSOVER  
POPOSED CROSSOVER TO BE SIMILAR CONSTRUCTION



**5** VIEW OF WATER IMPOUND AREA ALONG THE BEACH FRONT OF THE HOTEL



**6** VIEW OF EXISTING NORTHERN CROSSOVER



**7** VIEW OF AREA LEADING TO THE EXISTING NORTHERN CROSSOVER